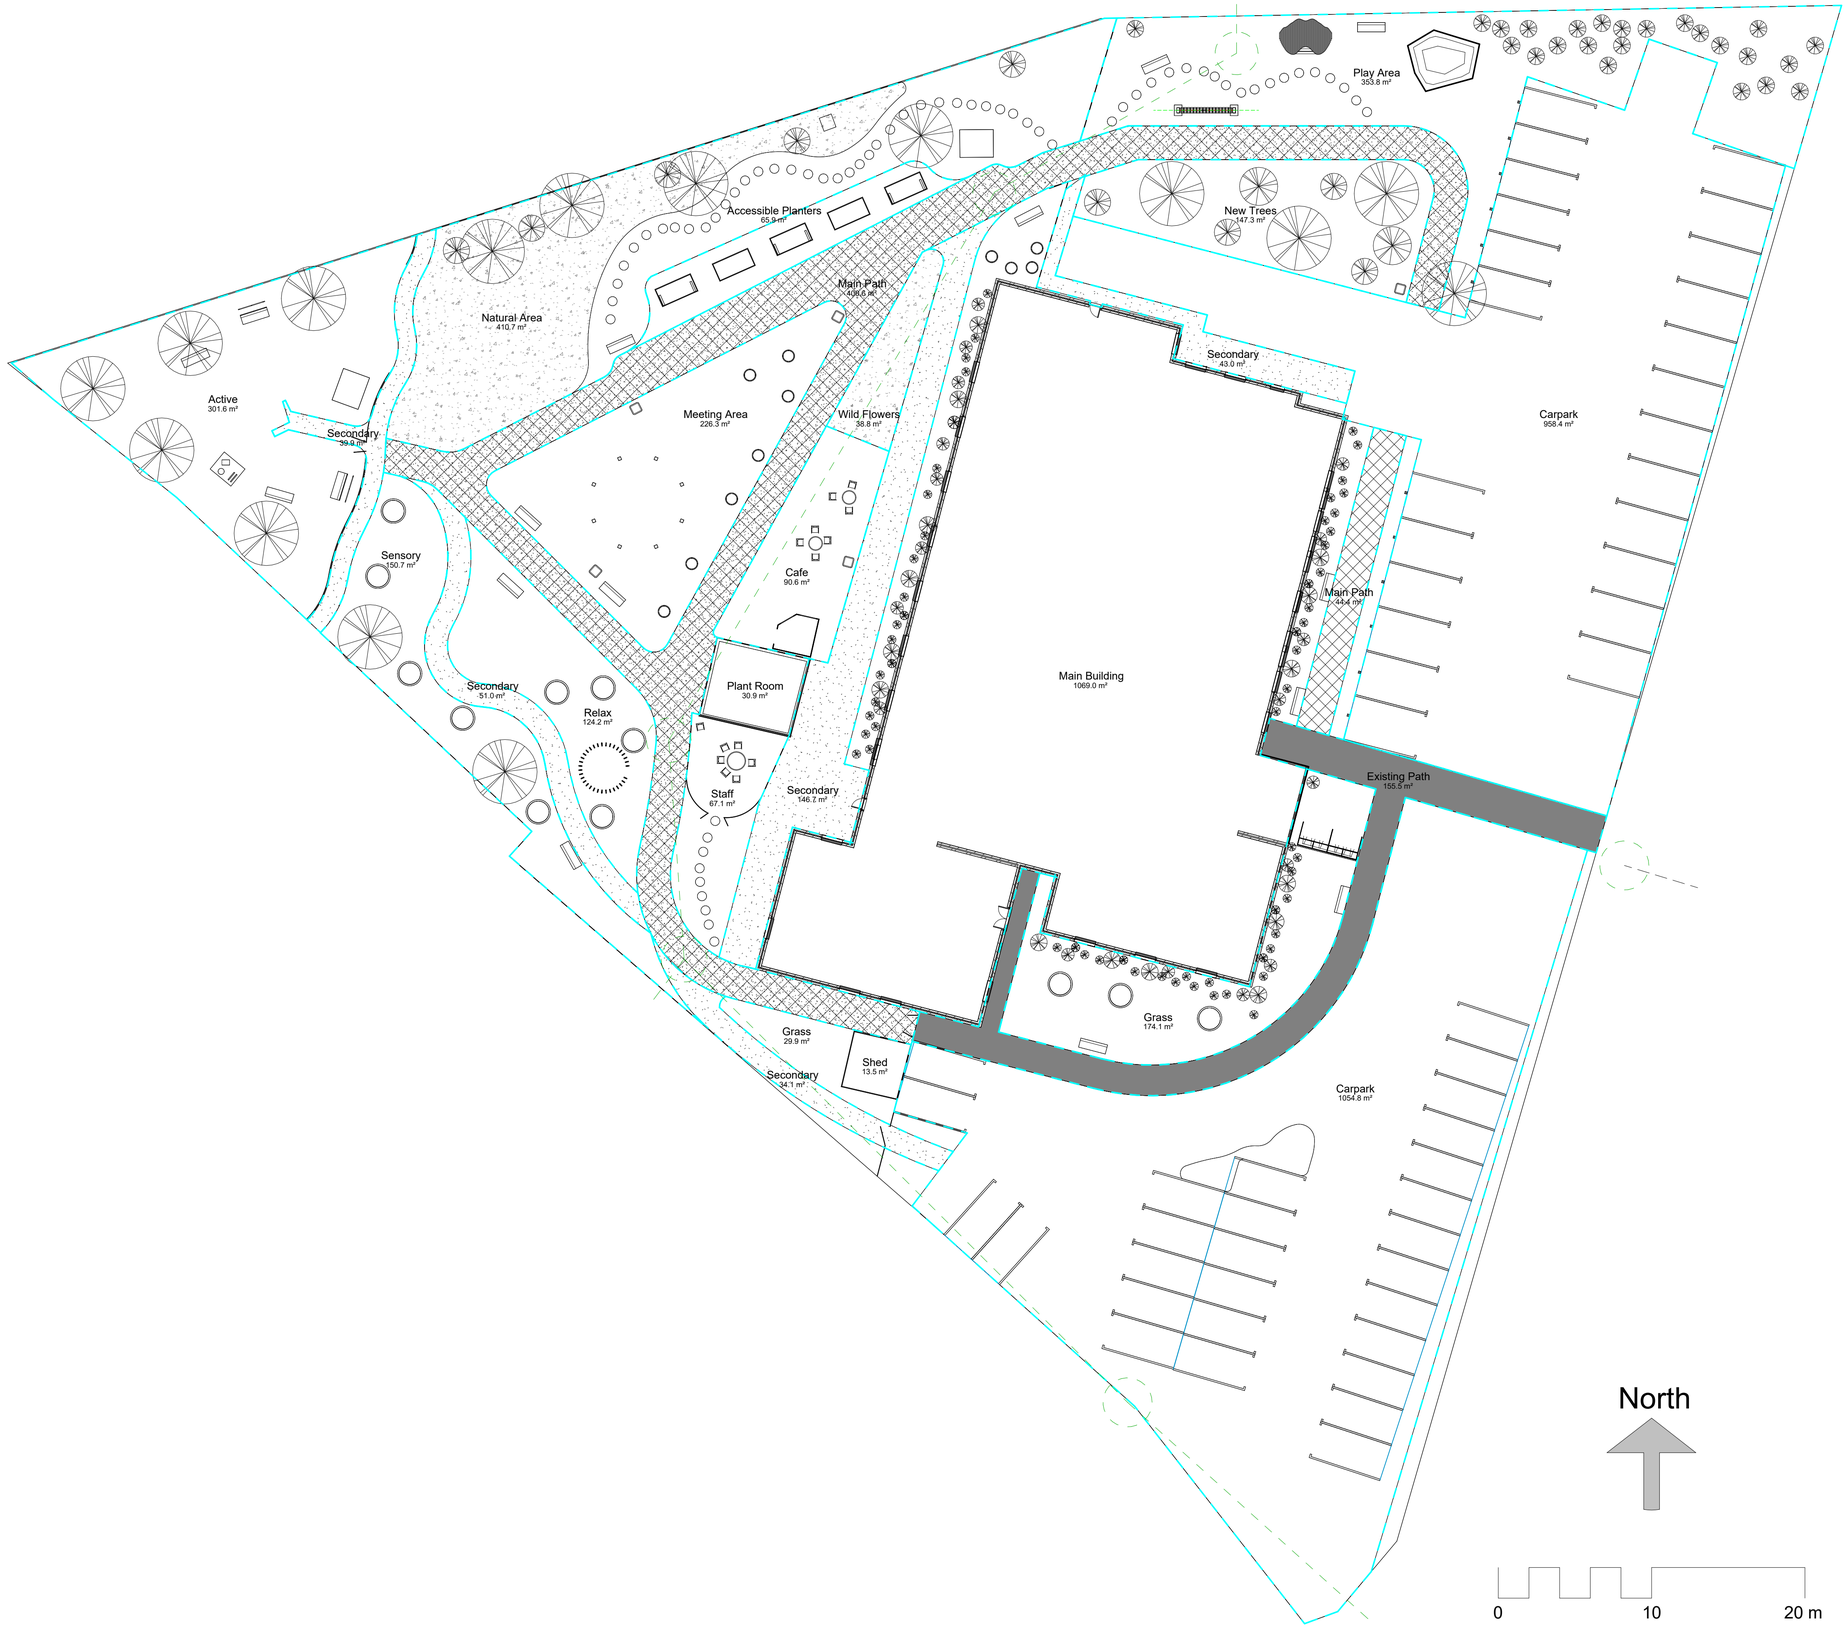
Play Area
353.8 m²
New Trees
147.3 m²
Accessible Planters
65.9 m²
Main Path
408.6 m²
Natural Area
410.7 m²
Active
301.6 m²
Secondary
39.9 m²
Meeting Area
226.3 m²
Wild Flowers
38.8 m²
Secondary
43.0 m²
Carpark
958.4 m²
Sensory
150.7 m²
Cafe
90.6 m²
Main Path
44.4 m²
Main Building
1069.0 m²
Plant Room
30.9 m²
Secondary
51.0 m²
Relax
124.2 m²
Staff
67.1 m²
Secondary
146.7 m²
Existing Path
155.5 m²
Grass
174.1 m²
Grass
29.9 m²
Shed
13.5 m²
Secondary
34.1 m²
Carpark
1054.8 m²
North
0
10
20 m